West Segment 700 E to White City Trail

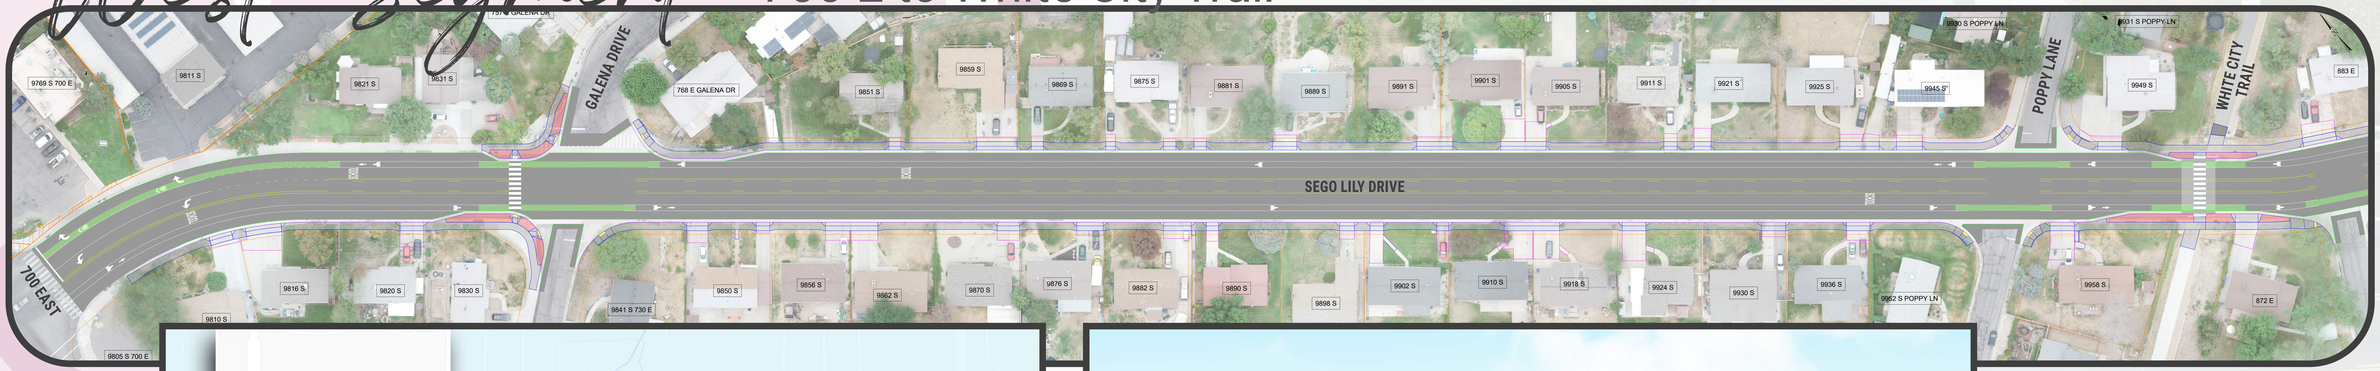

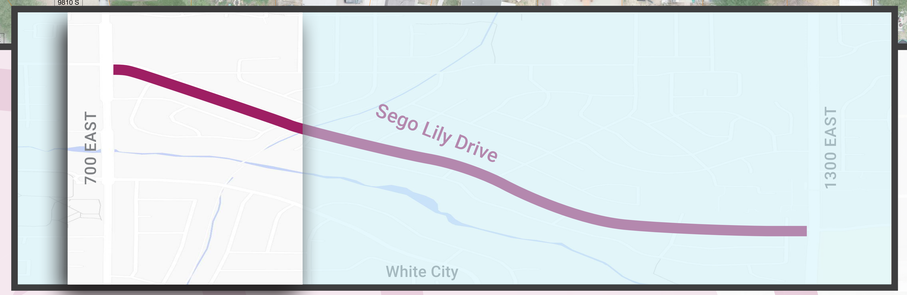

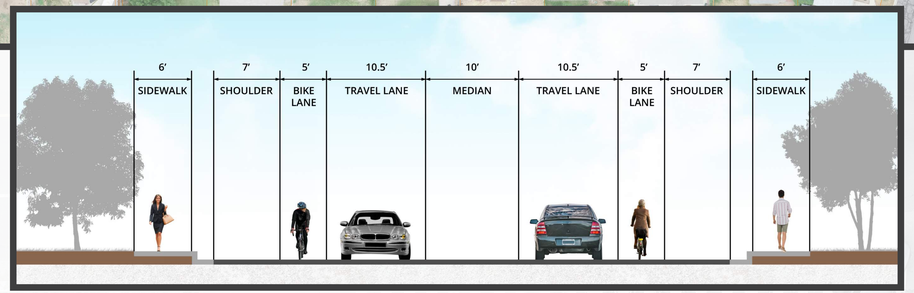

SEGO LILY DRIVE
IMPROVEMENTS
700 EAST TO 1300 EAST

WCG
WALL CONSULTANT GROUP

West Segment

White City Trail to Flint Dr

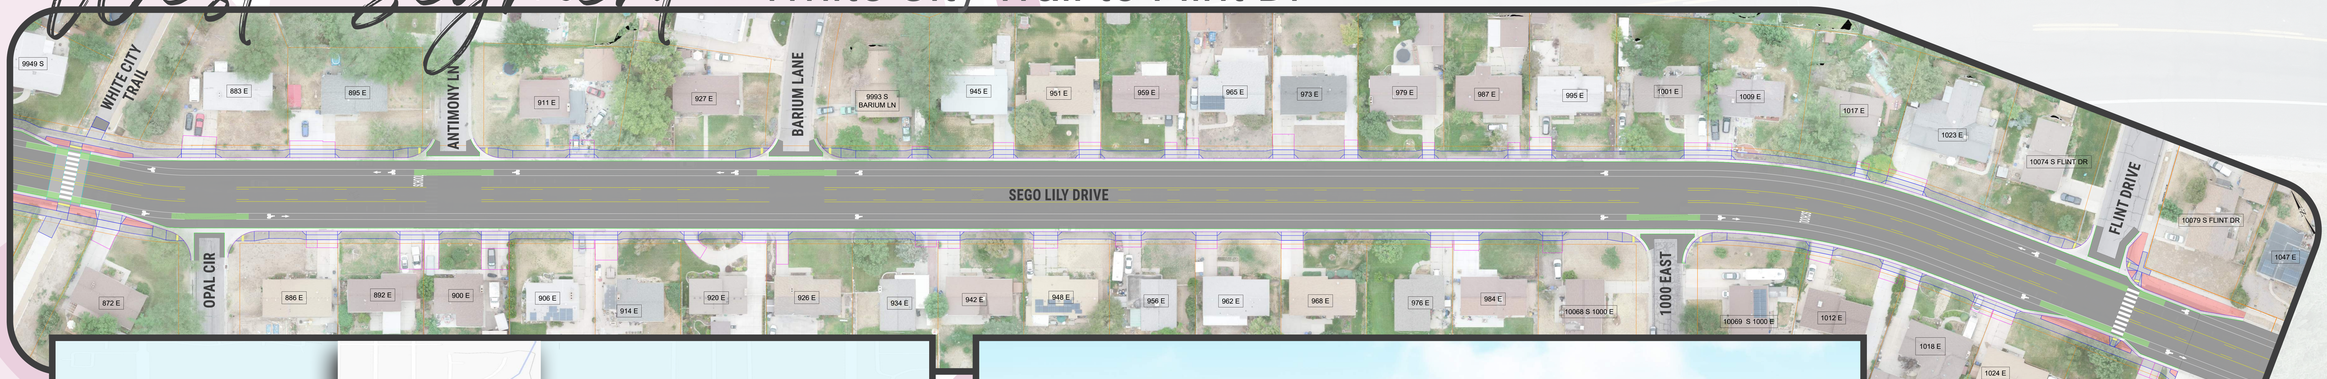

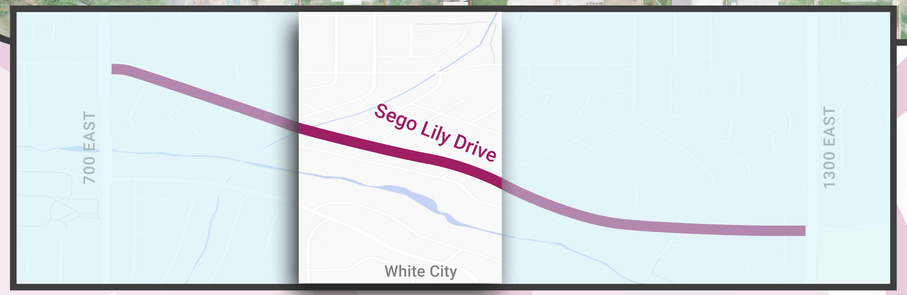

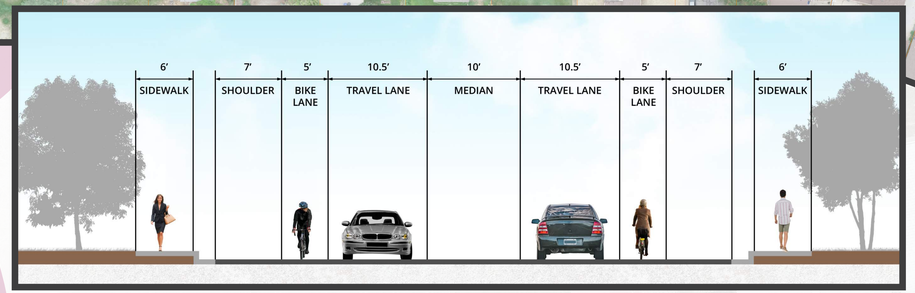

SEGO LILY DRIVE
IMPROVEMENTS
700 EAST TO 1300 EAST

WCG
WALL CONSULTANT GROUP

East Segment

Flint Dr to 1140 E

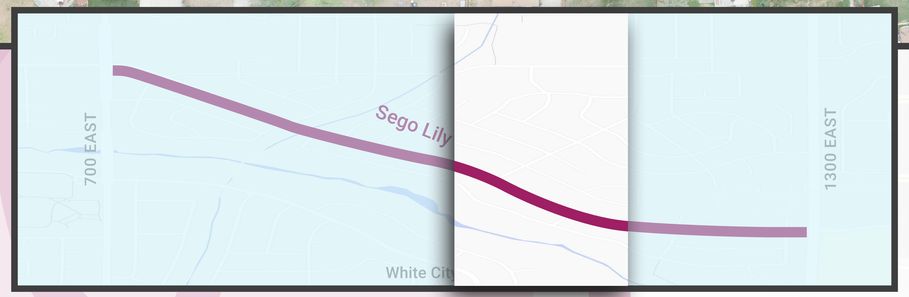

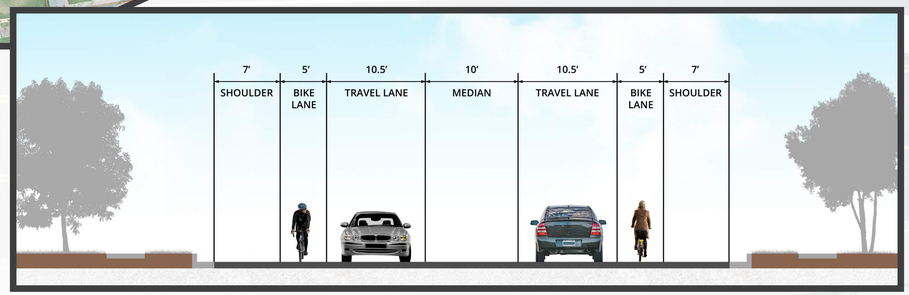

SEGO LILY DRIVE
IMPROVEMENTS
700 EAST TO 1300 EAST

WCG
WALL CONSULTANT GROUP

East Segment 1140 E to 1300 E

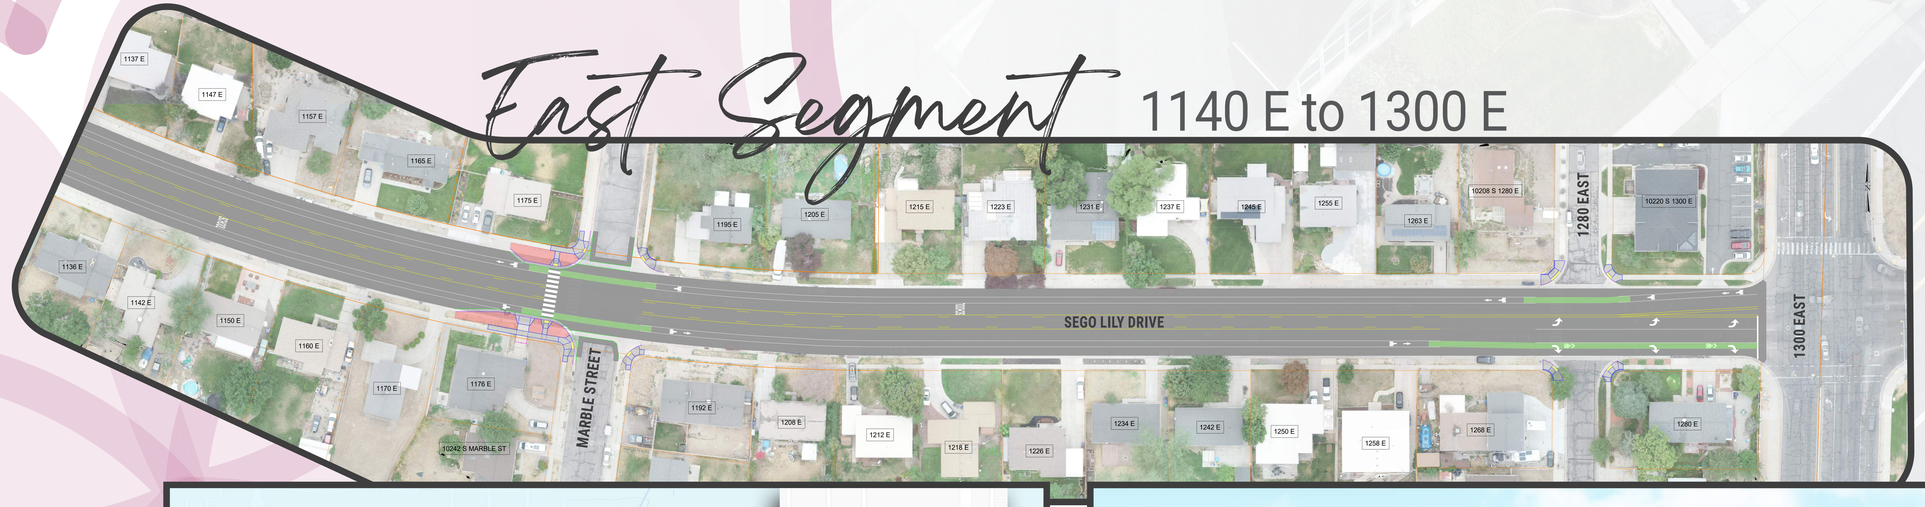

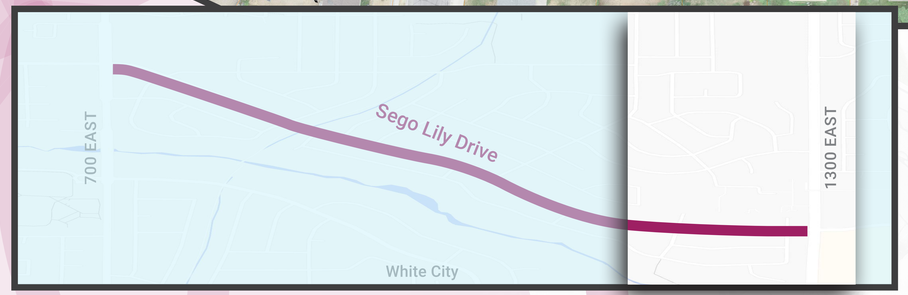

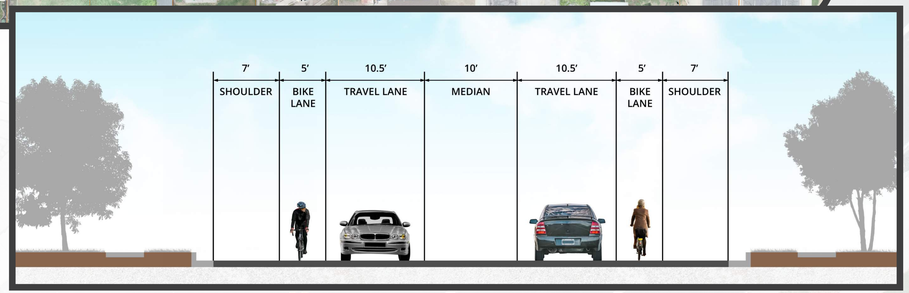

SEGO LILY DRIVE
IMPROVEMENTS
700 EAST TO 1300 EAST

WCG
WALL CONSULTANT GROUP